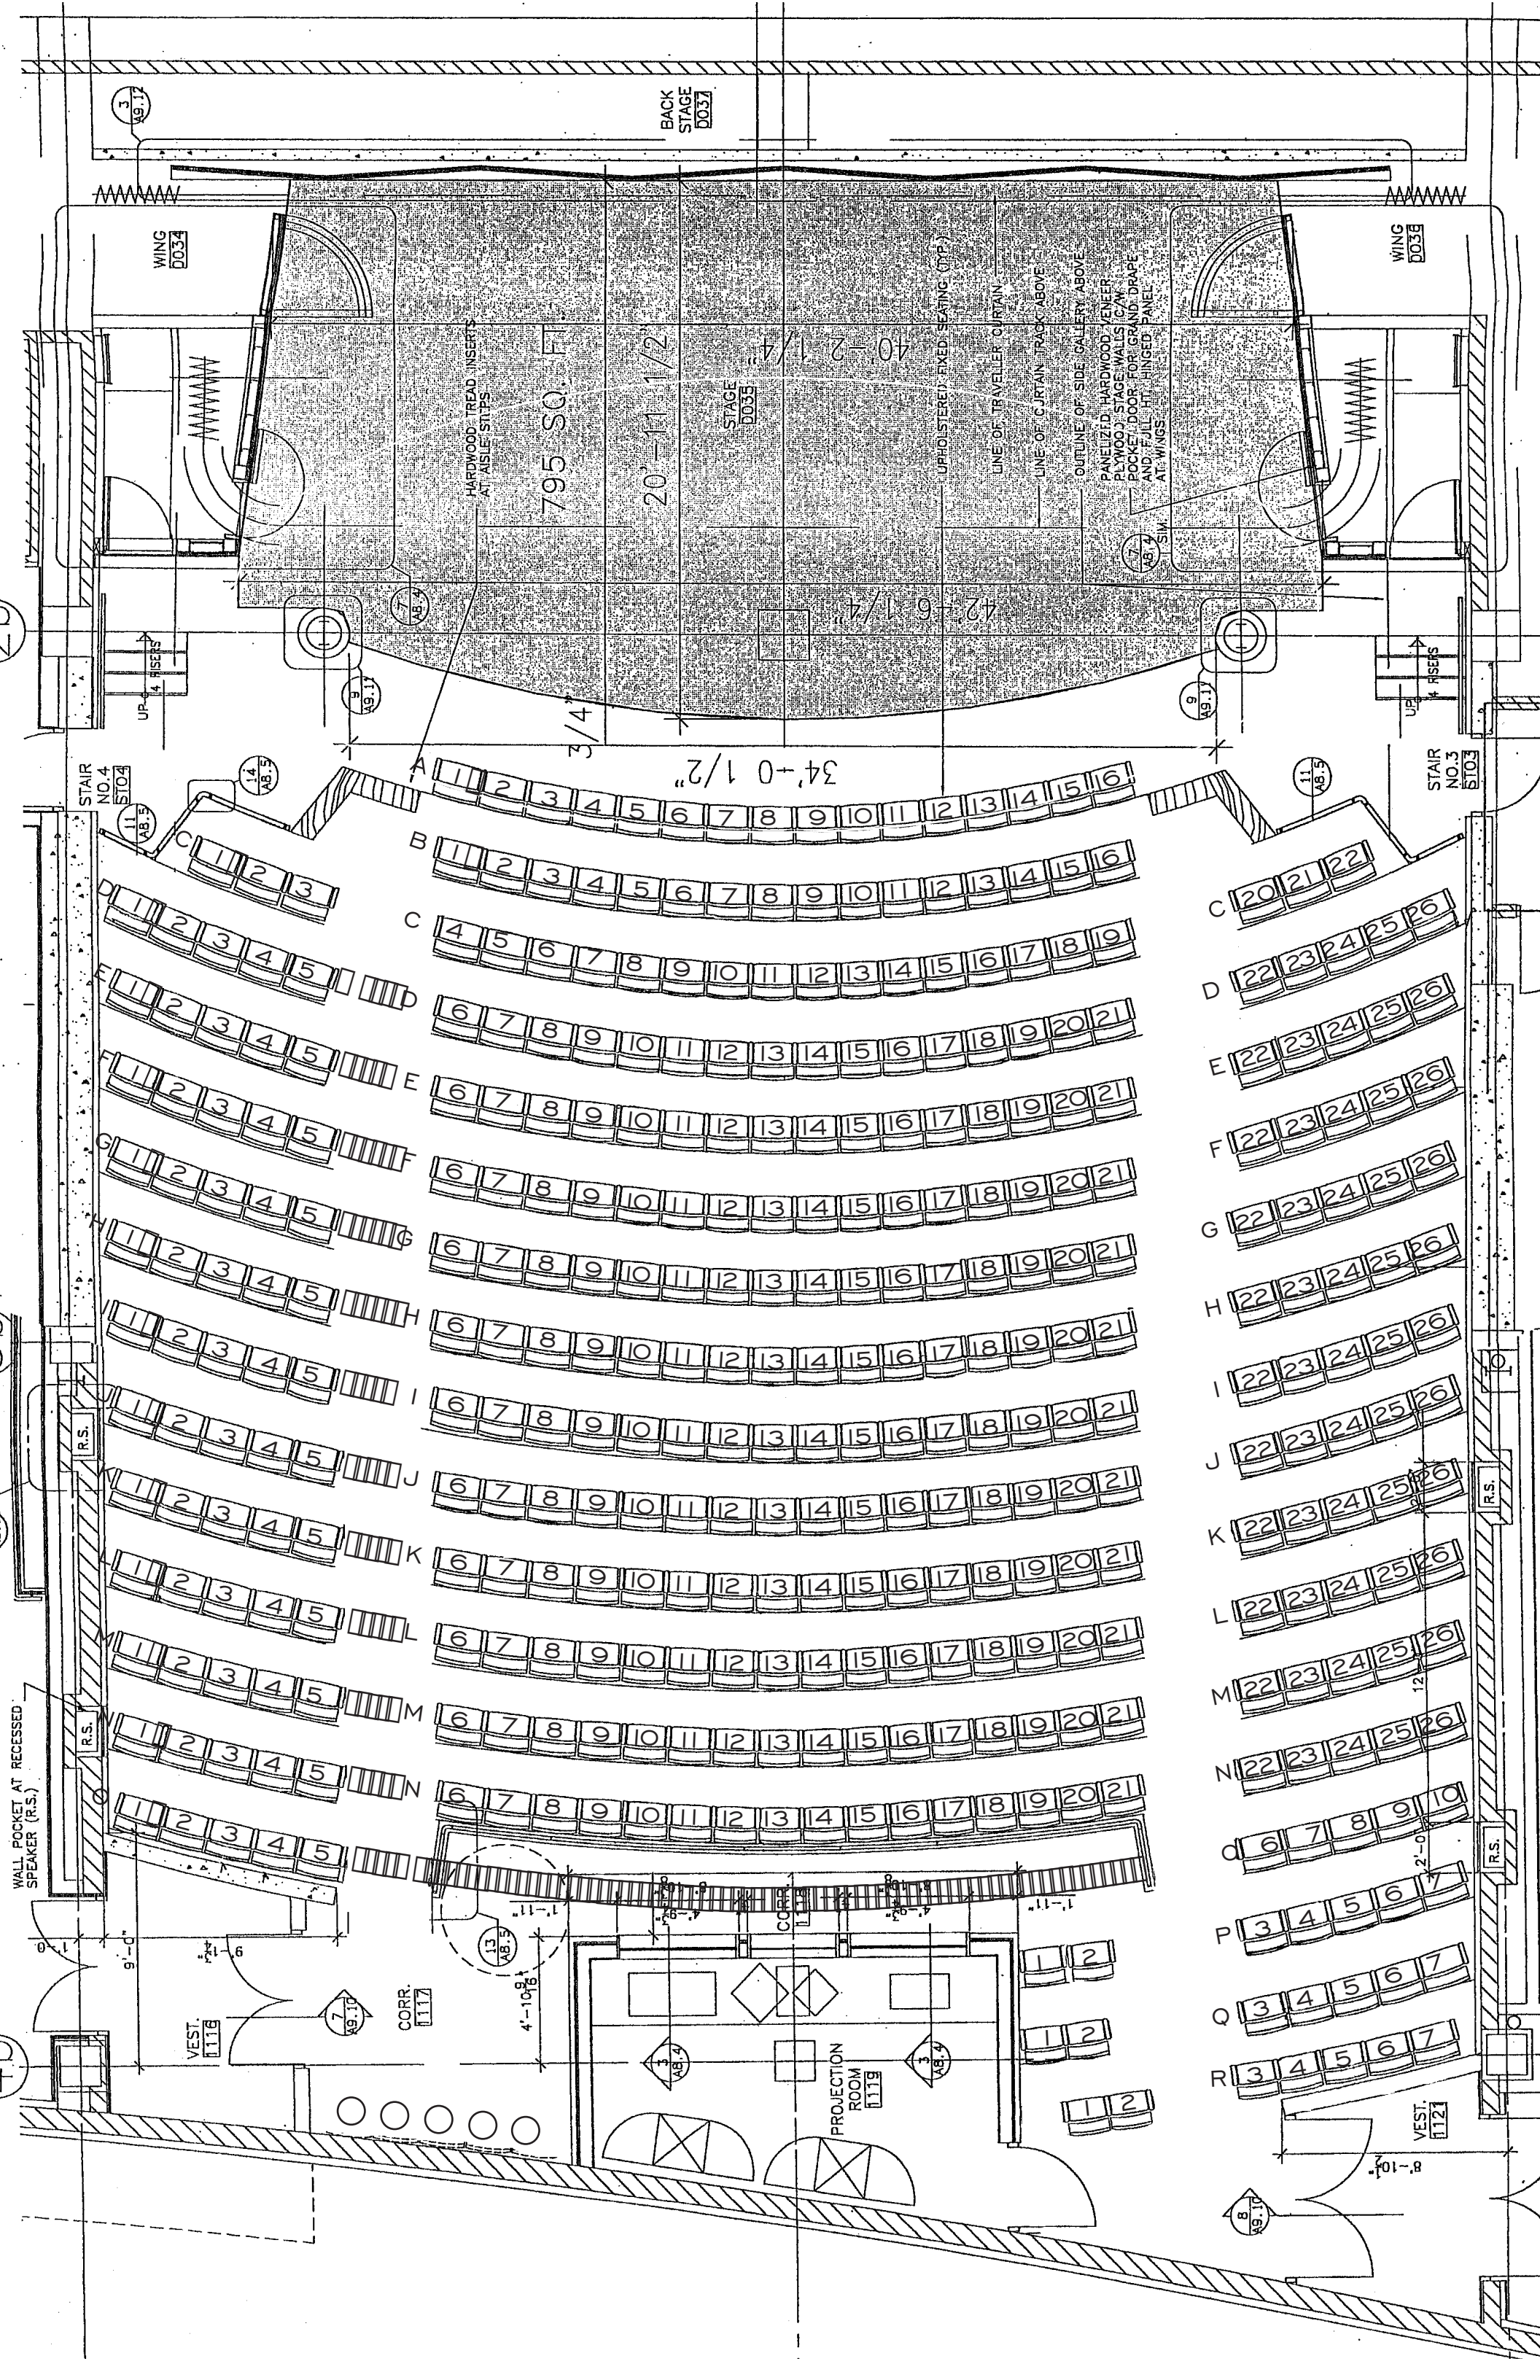
BACK STAGE 037
WING 034
WING 038
795 SQ. FT.
20'-11 1/2"
STAGE 035
40'-2 1/4"
42'-6 1/4"
34'-0 1/2"
HARDWOOD TREAD INSERTS AT AISLE STEPS
UPHOLSTERED FIXED SEATING (TYP.)
LINE OF TRAVELLER CURTAIN
LINE OF CURTAIN TRACK ABOVE
OUTLINE OF SIDE GALLERY ABOVE
PANELIZED HARDWOOD VENEER PLYWOOD STAGE WALLS C/W POCKET DOOR FOR GRAND DRAPE AND FULL HT. HINGED PANEL AT WINGS
SIM.
4 RISERS
STAIR NO.4 ST04
STAIR NO.3 ST03
WALL POCKET AT RECESSED SPEAKER (R.S.)
R.S.
VEST. 116
CORR. 117
CORR. 118
PROJECTION ROOM 119
VEST. 121
9'-0"
4'-10 9/16"
8'-10 1/2"
12'-0"